Wednesday, 5/9/2007 8:36:25 AM **Process Sheet** Kim Johnston User: : SHOULDER HARNESS **Drawing Name** : CU-DAR001 Dart Helicopters Services Customer : 32244 -1 Job Number : 12850 **Estimate Number** : D3579046 Part Number P.O. Number : D3579 REV A **Drawing Number** : 5/9/2007 S.O. No. : This Issue : N/A Project Number : NC Prsht Rev. : A · PURCHASED PARTS **Drawing Revision** : 11 Type First Issue Material : 32115 Previous Run Each : 5/31/2007 **Due Date** Written By Checked & Approved By : Est Rev. New Issue 07-04-27 Comment Additional Product Job Number: Description: Machine Or Operation: Seq. #: **PURCHASING** PG 1.0 c207/05/09 Comment: PURCHASING 3729 Issue P/O:\_ P/N:5-01-2J0701 Possible supplier: Schoth Safty Products Certficate of conformaty is required SHOULDER HARNESS RH 5012J0701 2.0 40.0000 Each(s) Total: 1.0000 Each(s)/Unit Comment: Qtv.: SHOULDER HARNESS LH PACKAGING RESOURCE #1 PACKAGING 1 3.0 Comment: PACKAGING RESOURCE #1 Receive & Inspect For Transit Damage Ensure certificate of conformity is attached INSPECT WORK TO CURRENT STE 4.0 QC5 Comment: INSPECT WORK TO CURRENT STEP PACKAGING RESOURCE #1 PACKAGING 1 5.0 Comment: PACKAGING RESOURCE #1 Identify and Stock 5/162 Location:\_

Date: User: Wednesday, 5/9/2007 8:36:25 AM

Kim Johnston

**Process Sheet** 

Customer: CU-DAR001 Dart Helicopters Services

Drawing Name: SHOULDER HARNESS

Job Number: 32244

Part Number: D3579046

Job Number:



Seq. #:

Machine Or Operation:

Description:

6.0

QC21

FINAL INSPECTION/W/O RELEASE

SE

07.06.07

Comment: FINAL INSPECTION/W/O RELEASE

Job Completion




U Str. 06-07



	DESIG	LE	DRAWN BY	DART AEROSPACE LTD HAWKESBURY, ONTARIO, CANADA		
	CHEC	KED	APPROVED #	DRAWING NO.	REV. A	
		k		D3579 SHEET	1 OF 4	
	DATE	<u> </u>		TITLE	SCALE	
	07.0	1.12		SHOULDER HARNESS	NTS	
_	Ä		07.01.12	NEW ISSUE		

#### SPECIFICATION CONTROL DRAWING

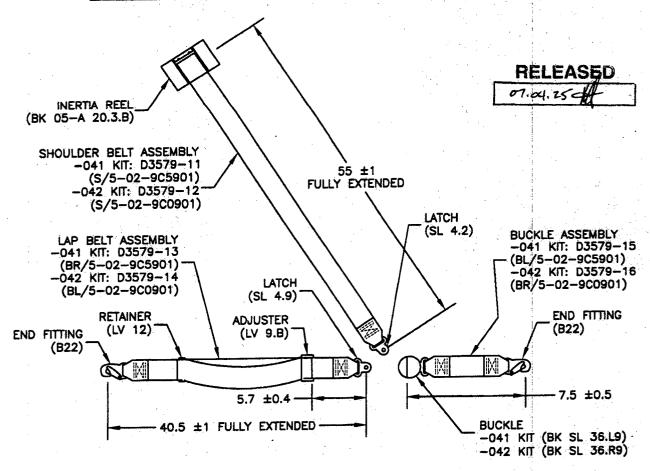

### D3579-041 SHOULDER HARNESS (SHOWN) D3579-042 SHOULDER HARNESS (OPPOSITE)

D3579-041/-042 HARNESS ASSEMBLY NOTES:

1) DESCRIPTION:

3-POINT SHOULDER HARNESS WITH PUSH-BUTTON BUCKLE

MEETS REQUIREMENTS OF TSO-C114

CHROME HARDWARE PLATING AND BLACK WEBBING

2) PURCHASE INFO:

P/N 5-02-9C5901 (D3579-041)

P/N 5-02-9C0901 (D3579-042) SCHROTH SAFETY PRODUCTS, Pompano Beach, Fl.

3) ALL BELTS TO BE LABELLED PER FAR 21.607 USING LAMINATED TAGS ADDITIONAL TEXT ON LABELS: "DART AEROSPACE LTD. P/N D3579-041/-042"

4) PART NUMBERS IN BRACKETS REPRESENT SUPPLIER (SCHROTH) PART NUMBERS

5) ALL DIMENSIONS ARE IN INCHES UNLESS OTHERWISE NOTED

SHOP COPY RETURN TO

ENGINEERING

UNCONTROLLED COPY SUBJECT TO AMENDMENT

WITHOUT NOTICE

NO. 3


Copyright © 2007 by DART AEROSPACE LTD

THIS DOCUMENT IS PRIVATE AND CONFIDENTIAL AND IS SUPPLIED ON THE EXPRESS CONDITION THAT IT IS NOT TO BE USED FOR ANY PURPOSE OR COPIED OR COMMUNICATED TO ANY OTHER PERSON WITHOUT WRITTEN PERMISSION FROM DART AEROSPACE LTD.



	DESIGN DRAWN BY		DART AEROSPACE LTD HAWKESBURY, ONTARIO, CANADA		
ı	CHECKED	APPROVED #/	DRAWING NO.		REV. A
ı	上	1 dit	D3579	* .	SHEET 3 OF 4
ı	DATE		TITLE	<del></del>	SCALE
.	07.01.12		SHOULDER	HARNESS	NTS

### SPECIFICATION CONTROL DRAWING

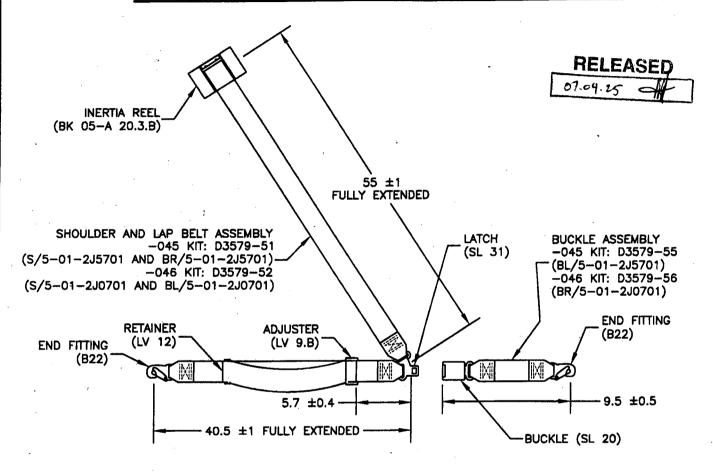

### D3579-045 SHOULDER HARNESS (SHOWN) SHOULDER HARNESS (OPPOSITE

D3579-045/-048 HARNESS ASSEMBLY NOTES:

1) DESCRIPTION:

3-POINT SHOULDER HARNESS WITH PUSH-BUTTON BUCKLE

MEETS REQUIREMENTS OF TSO-C114

CHROME HARDWARE PLATING AND BLACK WEBBING

2) PURCHASE INFO:

P/N 5-01-2J5701 (D3579-045)

P/N 5-01-2J0701 (D3579-046) SCHROTH SAFETY PRODUCTS, Pompano Beach, Fl.

- 3) ALL BELTS TO BE LABELLED PER FAR 21.607 USING LAMINATED TAGS ADDITIONAL TEXT ON LABELS: "DART AEROSPACE LTD. P/N D3579-045/-046"
- 4) PART NUMBERS IN BRACKETS REPRESENT SUPPLIER (SCHROTH) PART NUMBERS
- 5) ALL DIMENSIONS ARE IN INCHES UNLESS OTHERWISE NOTED

SHOP COPY RETURN TO ENGINEERING UNCONTROLLED COPY SUBJECT TO AMENDMENT WITHOUT NOTICE

WORK ORDER


Copyright © 2007 by DART AEROSPACE LTD

THIS DOCUMENT IS PRIVATE AND CONFIDENTIAL AND IS SUPPLIED ON THE EXPRESS CONDITION THAT IT IS NOT TO BE USED FOR ANY PURPOSE OR COPIED OR COMMUNICATED TO ANY OTHER PERSON WITHOUT WRITTEN PERMISSION FROM DART AEROSPACE LTD.



DESIGN DRAWN BY		DART AEROSPACE LTD HAWKESBURY, ONTARIO, CANADA		
CHECKED	APPROVED	DRAWING NO.	REV. A	
中	de	D3579	SHEET 4 OF 4	
DATE		TITLE		
07.01.12		SHOULDER HARNESS	NTS	

## SPECIFICATION CONTROL DRAWING

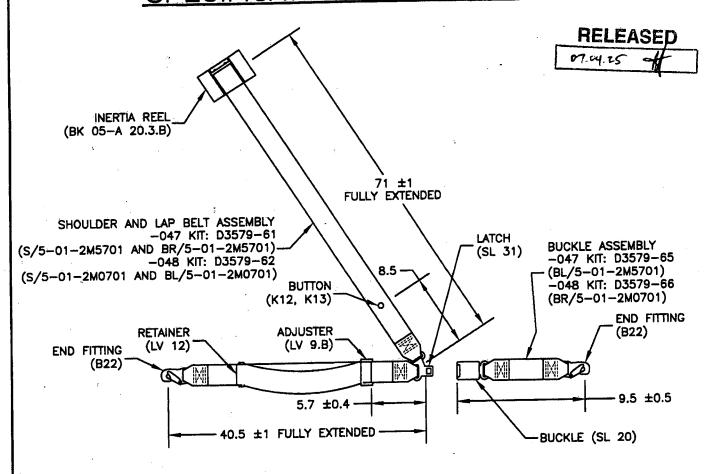

### D3579-047 SHOULDER HARNESS (SHOWN) D3579-048 SHOULDER HARNESS (OPPOSITE

D3579-047/-048 HARNESS ASSEMBLY NOTES:

1) DESCRIPTION:

3

3-POINT SHOULDER HARNESS WITH PUSH-BUTTON BUCKLE

MEETS REQUIREMENTS OF TSO-C114

CHROME HARDWARE PLATING AND BLACK WEBBING

2) PURCHASE INFO:

P/N 5-01-2M5701 (D3579-047) P/N 5-01-2M0701 (D3579-048)

SCHROTH SAFETY PRODUCTS, Pompano Beach, Fl.

3) ALL BELTS TO BE LABELLED PER FAR 21.607 USING LAMINATED TAGS ADDITIONAL TEXT ON LABELS: "DART AEROSPACE LTD. P/N D3579-047/-048"

4) PART NUMBERS IN BRACKETS REPRESENT SUPPLIER (SCHROTH) PART NUMBERS

5) ALL DIMENSIONS ARE IN INCHES UNLESS OTHERWISE NOTED

SHOP COPY RETURN TO

ENGINEERING

UNCONTROLLED COPY SUBJECT TO AMENDMENT WITHOUT NOTICE

NO WORK ORDER

Copyright © 2007 by DART AEROSPACE LTD

THIS DOCUMENT IS PRIVATE AND CONFIDENTIAL AND IS SUPPLIED ON THE EXPRESS CONDITION THAT IT IS NOT TO BE USED FOR ANY PURPOSE OR COPIED OR COMMUNICATED TO ANY OTHER PERSON WITHOUT WRITTEN PERMISSION FROM DART AEROSPACE LTD.

1. Approving National Aviation 2.				
Authority/Country:	3. Form Tracking Number:			
FAA/UNITED STATES				
4. Organization Name and Address:	(DAR07008-2)			
Traine and Address:		RWORTHINESS APPROVAL TAG	5. Work Order/Contract/Invoice	
PT 1662CE				
6. Item: 7. Description: 1 Restraint,3-pt.,da40pax,rh,bo			Number: DAR07008-2	
reel,601 black	5-01-2J0701RevA	Eligibility:* 10. Quantity: 11. Serial/Batch Nu N/A 36 Date Mfg.:05/07	mber: 2 Sotuc (V)	
13. Remarks:		Date Wilg05/0/	NEW	
EXPORT TO CANADA			·	
			l	
			1	
	•	1000	'	
		101 -2		
4. Certifies the items identified above w	Pre manufacture I in a			
		19. 14 CFR 43.9 Return to Service Other regu	de d'	
Approved design data and are in a	a condition for safe operation.		ulation specified in Block 13	
Non-approved design data specific	ed in Block 13.	Certifies that unless otherwise specified in block 13, the and described in Block 13 was accomplished in according	work identified in Block 12	
		and described in Block 13 was accomplished in accordan Federal Regulations, part 43 and in respect to that work return to service.	ce with Title 14, Code of	
5. Authorized Signature;		return to service.	the items are approved for	
	16. Approval/Authorization No.:	20. Authorized Signature:		
11111111111	DMIR-511304-CE		21. Approval/Certificate No.:	
Name (Typed or Printed):			<del> </del>	
Anthony B. LaPointe	18. Date (m/d/y):	22. Name (Typed or Printed):		
	May/31/2007	( ), ( ), ( ), ( )	23. Date (m/d/y):	
is important to understored that the	User/Insta	aller Responsibilities		
and the exist				
iere the user/installer performs work in	accordance with the next	cally constitute authority to install the part/component/assembly n airworthiness authority different than the airworthiness author accepts parts/components/assemblies from the airworthiness aut		
ock 1, it is essential that the user/installe	r ensures that his/her airworthings and	n airworthiness authority different than the airworthiness author accepts parts/components/assemblies from the airworthiness aut		
Siocki,	an worthiness authority	accepts parts/components/assemblies from the airworthings out	ity of the country specified in	
tements in Blocks 14 and 19 do not acre-	Alama	tuttess and	normy of the country specified	
ional regulations by the user/installer ha	efore the aircraft many areas. In all cases, air	rcraft maintenance records must contain an installation certifica	•	
D.	the an craft may be flown.	nust contain an installation certification	tion issued in accordance with the	
A Form 8130-3 (6-01)	*Installer must exect at the		and with the	
	*Installer must cross-check eligibility	with applicable technical data.		
		· · · · · · · · · · · · · · · · · · ·	NSN: 0052-00-012-0005	

5/31/2007



Schroth Safety Products Corp.

1371 SW 8th Street, Unit 3 Pompano Beach, FL 33069

Ph: 954-784-3178

Fax: 954-784-3179

Bill To

**DART Aerospace Ltd** 1270 Aberdeen St Hawkesbury, ON K6A 1K7

Canada

Phone: 613-632-3336 Fax: 613-632-4443 Ship To

**DART Aerospace Ltd** 1270 Aberdeen St

Qty

30 ea

36 ea

Hawkesbury, ON K6A 1K7

Canada

Order-

DAR07008-1

Line Description

> 5-01-2J5701RevA restraint.3-

pt,da40pax,lh,bolt-on,reel,601black,P/N

D3579-045

DART AEROSPACE LTD, 613-632-3336

P/N D3579-045

DAR 07008-2 5-01-2J0701RevA

restraint,3-

pt,da40pax,rh,bolt-on,reel,601black,PND3879-

046

DART AEROSPACE LTD, 613-632-3336

P/N D3579-046

Aircraft SN: Bell 205/212/412

Plating P.O.:

Webbing: 601 Black

Parts on SSPG PO 1008403

PO: PO00003729

Notes:

**DAR07008** 

Ship Via:

Fed-Ex

FOB:



### Schroth Safety Products Corp.

1371 SW 8th Street, Unit 3 Pompano Beach, FL 33069

Ph: 954-784-3178

Fax: 954-784-3179

Certificate of Conformance

Schroth Safety Products Corp. hereby certifies that the item(s)/part(s) listed above has/have been manufactured from material/hardware using practices, methods, processes and manufacturing procedures set forth by applicable documentation, specification, drawings and customer requirements. We further certify that the item(s)/part(s) are manufactured in accordance with applicable drawings or specifications current on the date on which the order was placed. Test reports covering materials in these parts and indicating conformance with applicable specifications are on file and subject to examination.

The conditions and tests required for TSO approval of this article(s) are minimum performance standards. It is the responsibility of those desiring to install the article either on or within a specific type or class of aircraft to determine that the aircraft installation conditions are within the TSO standards. If not within the TSO standards, the article may be installed only if further evaluation by the applicant documents an acceptable installation and is approved by the Administrator.

# SCHROTH Safety Products Corp. MATERIAL ACCEPTANCE TAG

Part Number:	5-01-2J0701RevA			
Serial Number:	05/07	Quantity:	<b>3</b> 6	
Part Description:	restraint,3-pt,da40pax,rh,bolt-on,reel,601black,PND3579-046			
P.O./W.O. #	DAR07008-2			
Vendor/Shop:				
Inspector:	J.Mansilla		SSPC	
Date:	5/31/07	Approval	QC	
			006	

Form FQA 2000-3 Rev IR 11/00

## SCHROTH Safety Products Corp. MATERIAL ACCEPTANCE TAG

Part Number:	5-01-2J5701RevA		30	
Serial Number:	05/07	Quantity:	-	
Part Description:	restraint,3-pt,da40pax,lh,bolt-on,reel,601black,P/N D3579-045			
P.O./W.O. #	DAR07008-1			
Vendor/Shop:	SHOP + Sew			
Inspector:	J. Marsilla	,	SSPC	
Date:	5/3/107	Approva	00	

Form FQA 2000-3 Rev IR 11/00